
Figured dimensions only are to be taken from this drawing.
All dimensions are to be checked on site before any work is put in hand.
IF IN DOUBT ASK.

CDM:
Hazard Elimination & Risk Reduction has been undertaken and recorded where appropriate, in accordance with the requirements of "The Construction (Design and Management) Regulations 2015" and the associated "Industry Guidance for Designers"

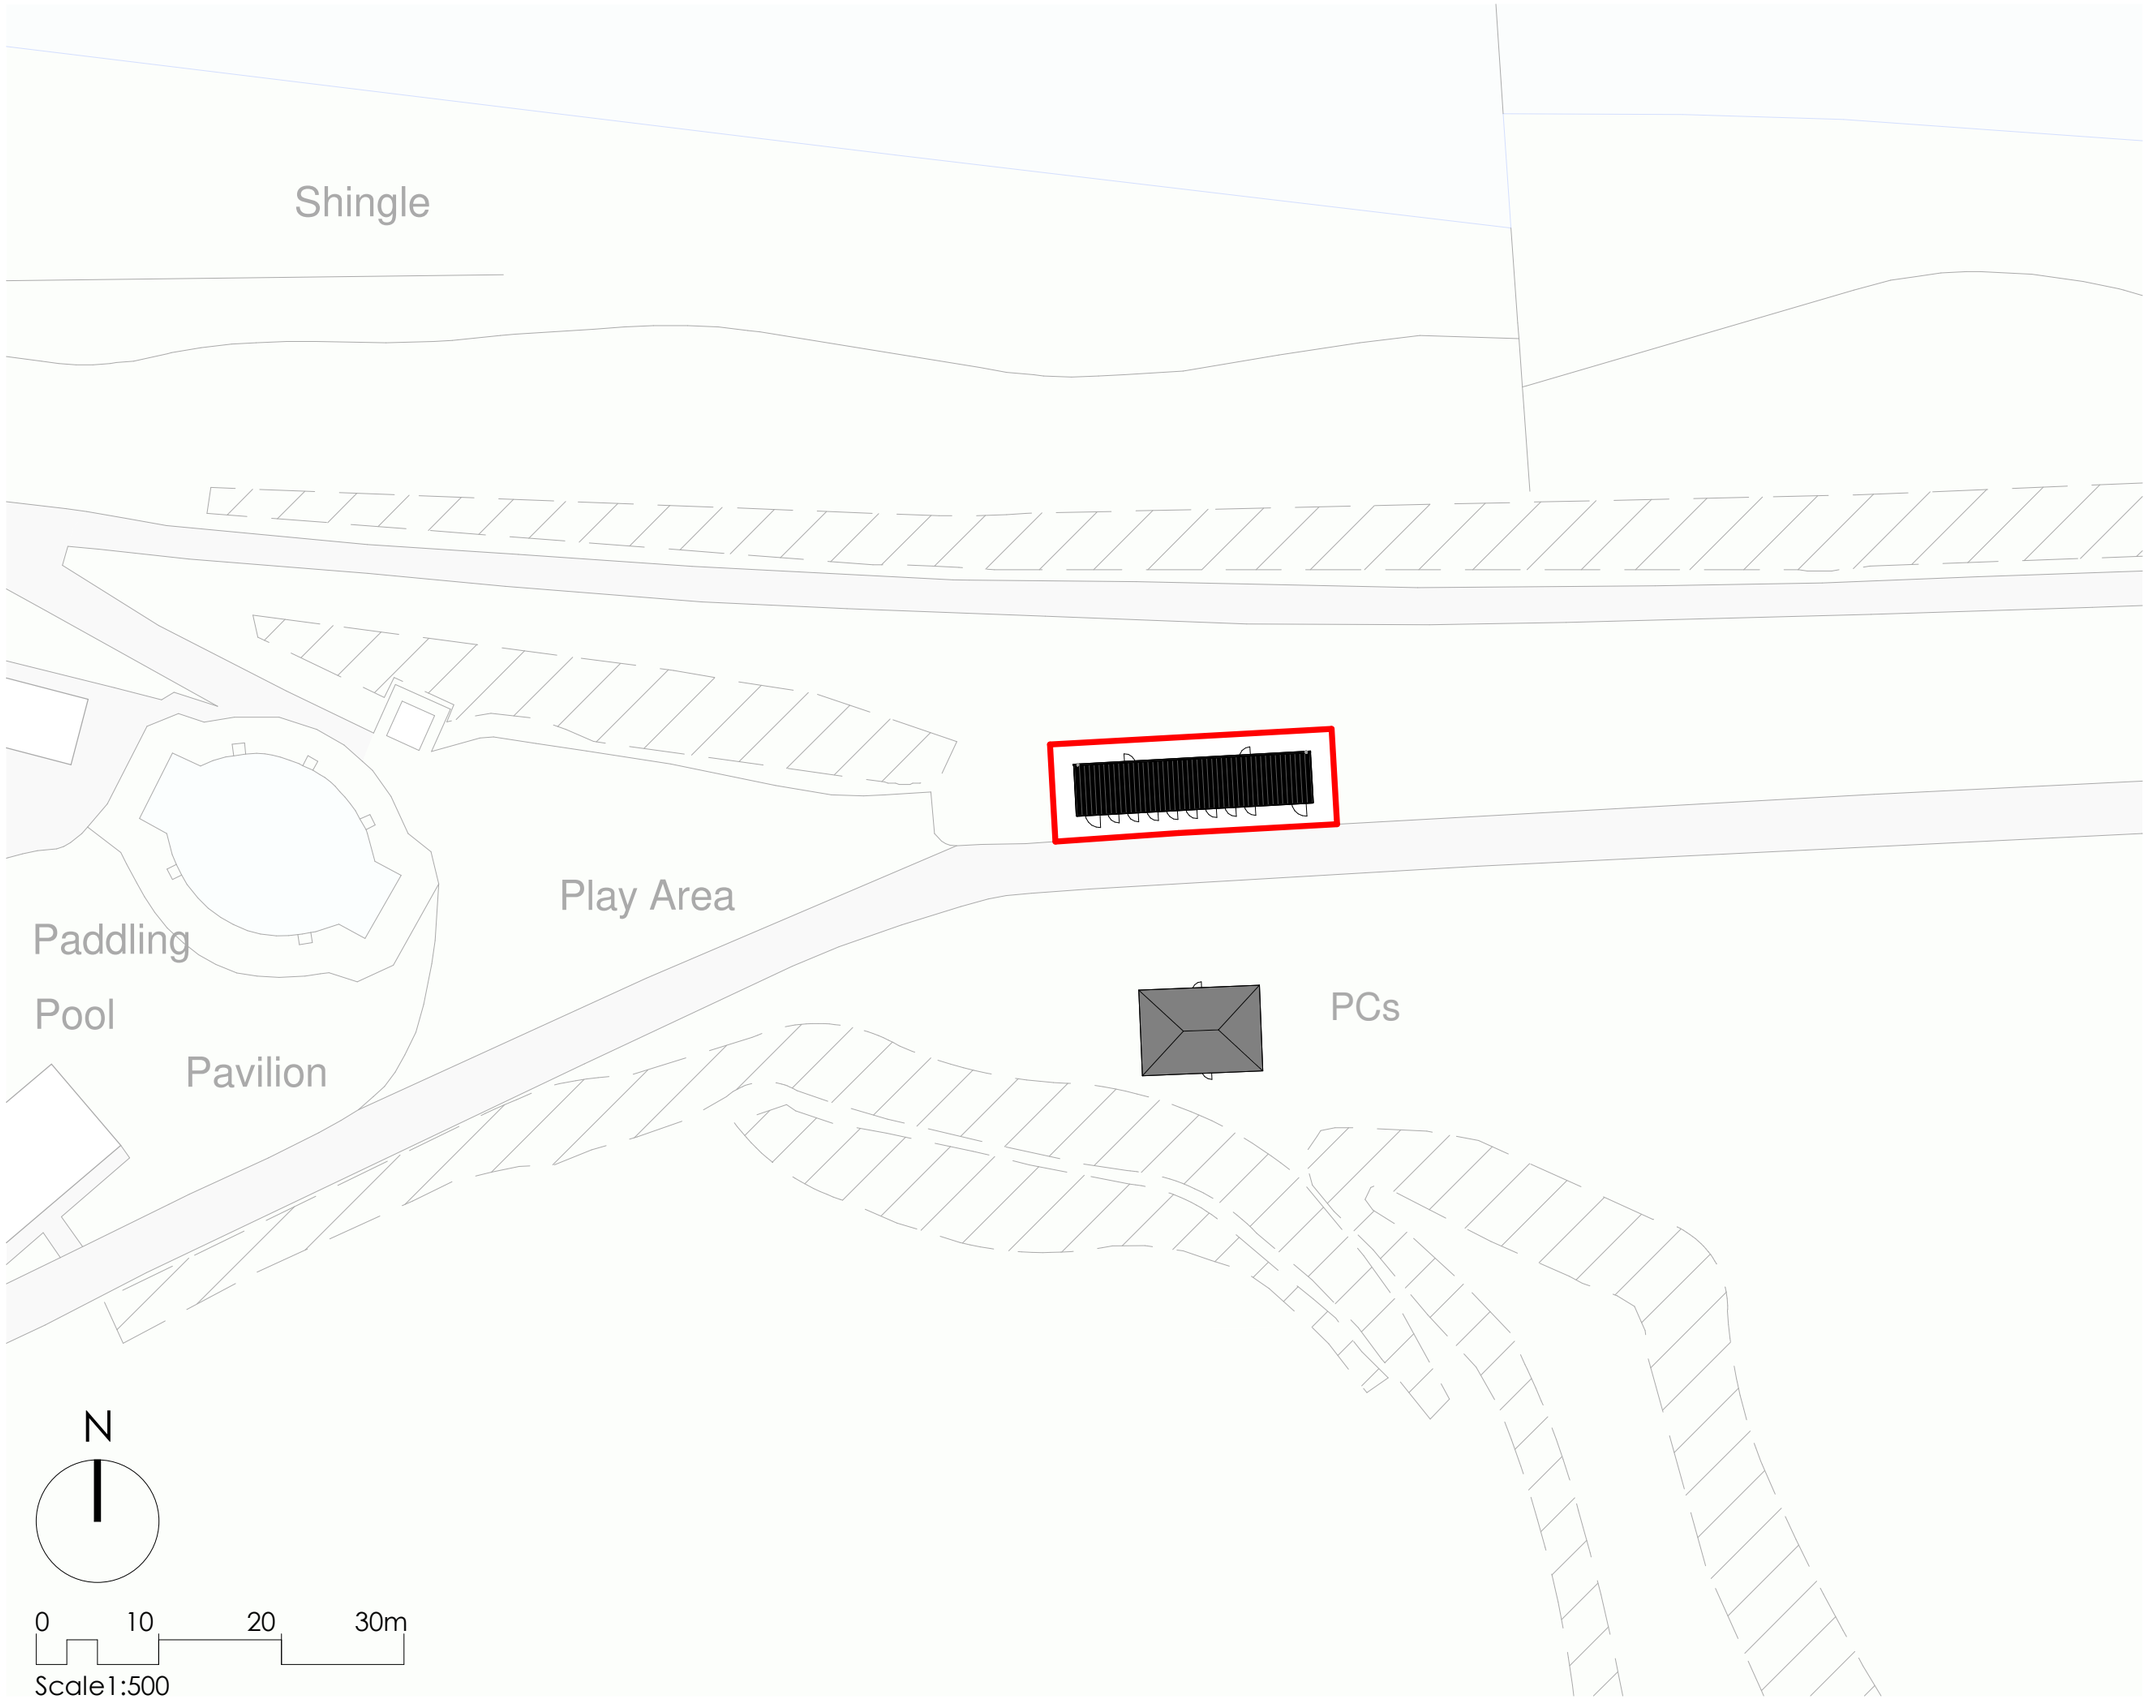

Rev	Description	Date

COLIN ARMSTRONG
ARCHITECTS

Lyle House, Fairways Business Park,
Inverness IV2 6AA

T : 01463 712 288
W : www.colinarmstrong.com

Client
NICE

Project
Nairn Links Public Toilets

Project No.	2411
Drawing No.	900001
Revision	

External Works
Proposed Site Plan

Status
S3

Date Created	Drawn by
27/03/26	RG

Scale	Sheet
1 : 500	@ A3

From file : X:\Documents\2411 - Nairn Links Public Toilets\02. WORK IN PROGRESS\2.1 BIM Models\2411-CAA-XX-XX-M3-A-000001-Site Model - Nairn Modular Option.rvt
Printed on : 27/03/2026 09:39:22