

Figured dimensions only are to be taken from this drawing.
All dimensions are to be checked on site before any work is put in hand.
IF IN DOUBT ASK.

CDM:
Hazard Elimination & Risk Reduction has been undertaken and recorded where appropriate, in accordance with the requirements of "The Construction (Design and Management) Regulations 2015" and the associated "Industry Guidance for Designers"

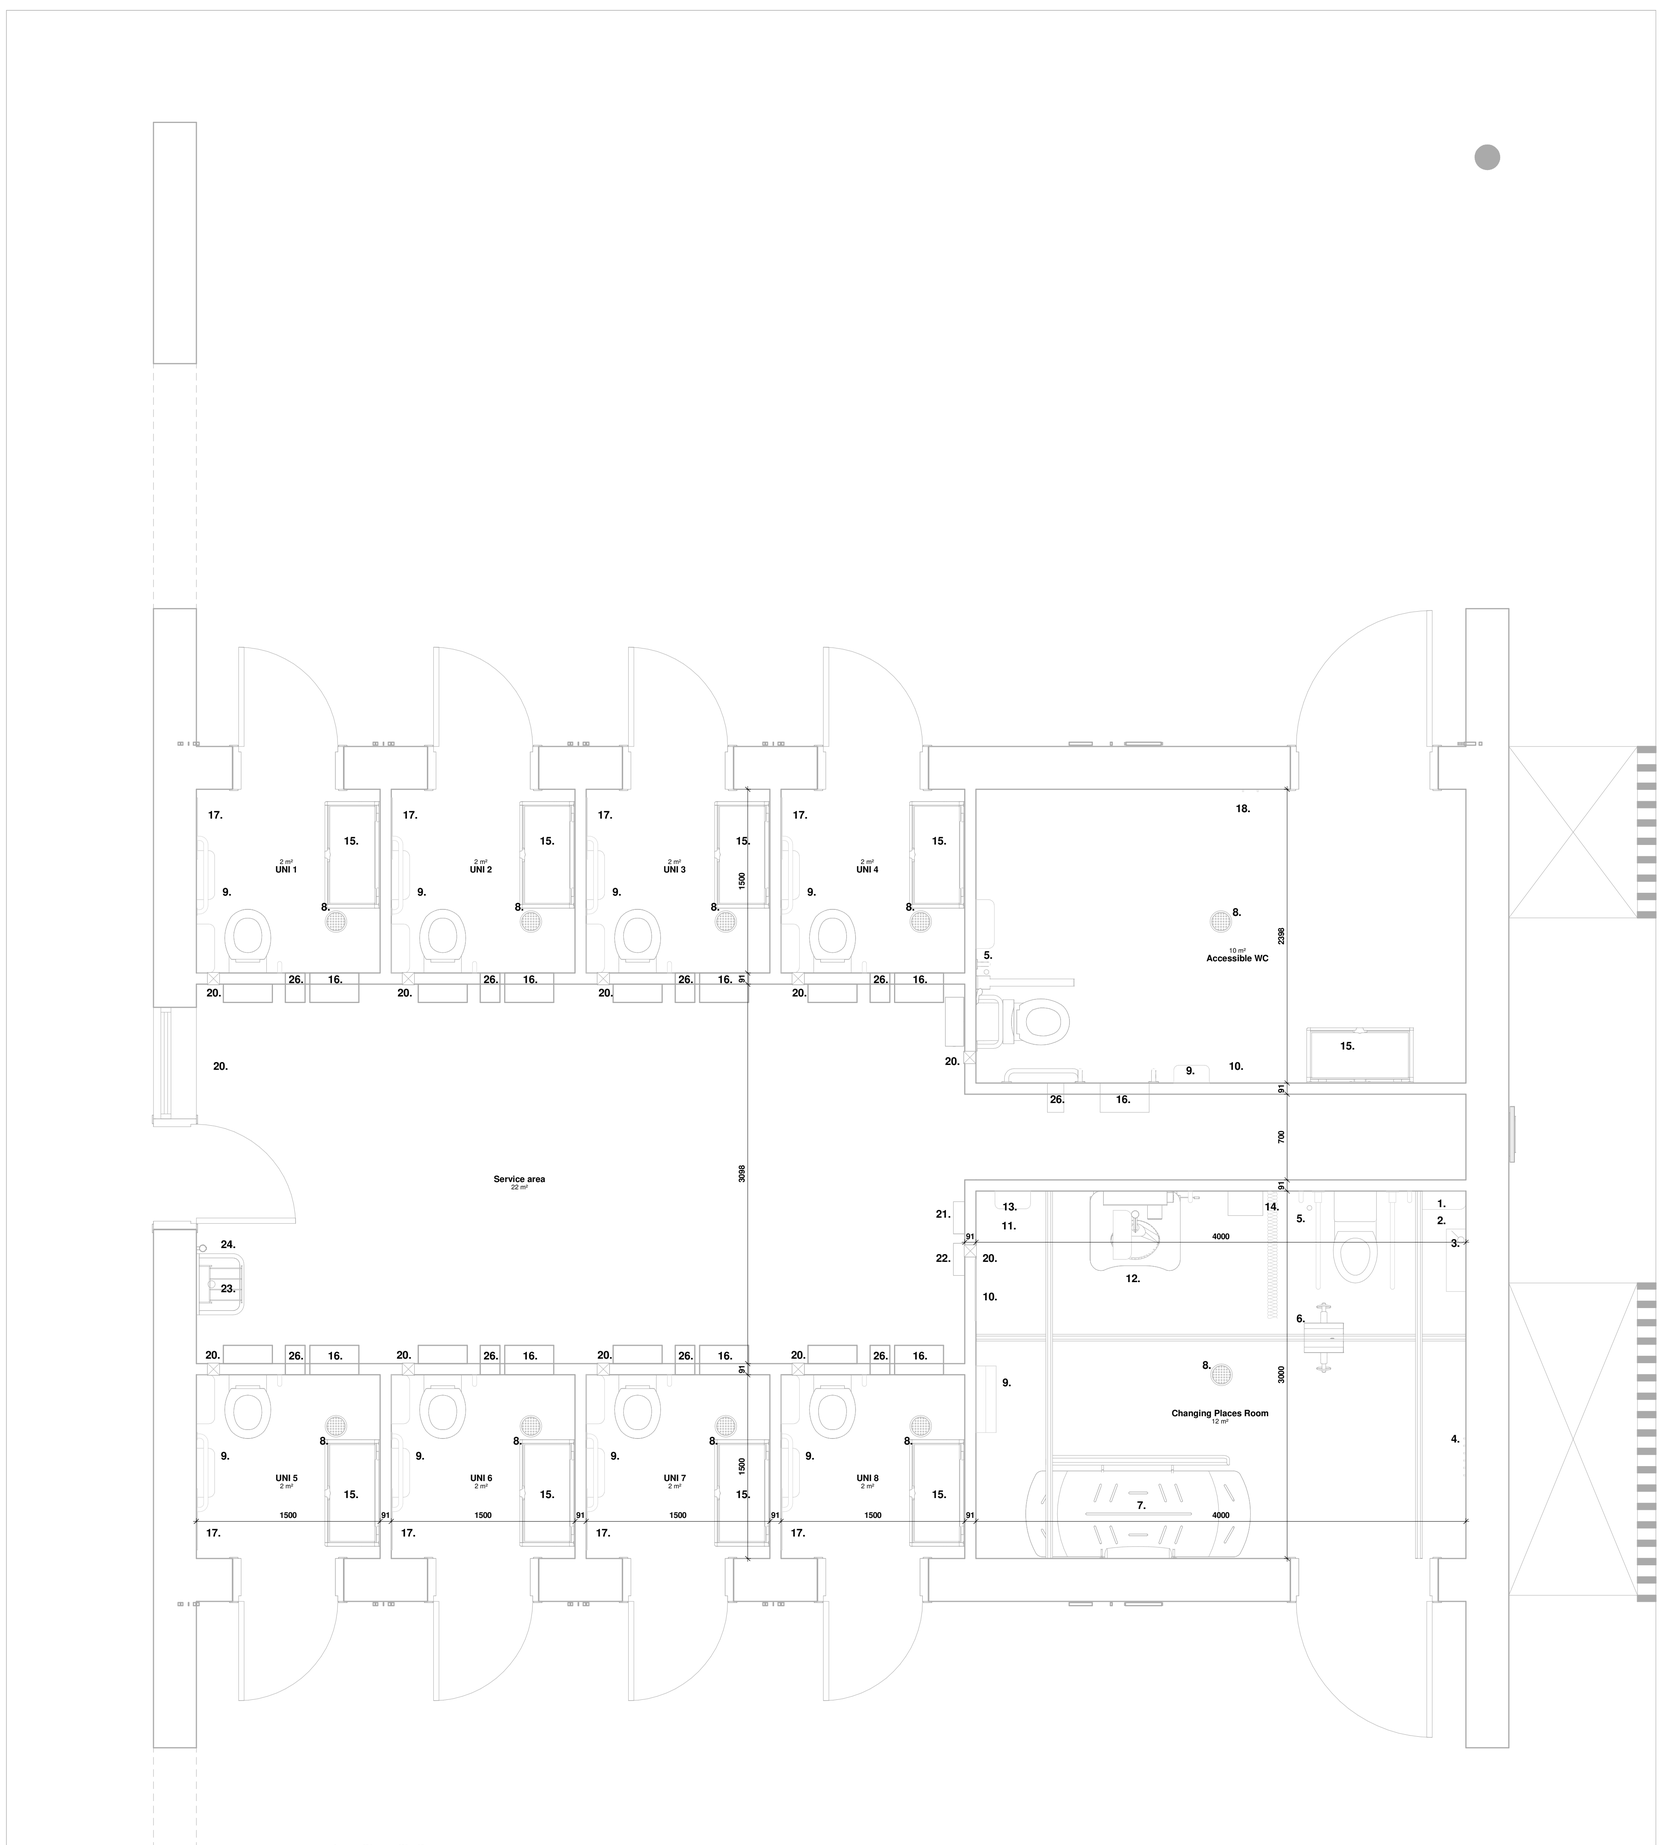


1. Stoma Shelf
2. Waste bin
3. Reset and sounder
4. 6 X Hooks
5. Alarm Pull Chord
6. Hoist
7. 1800 x 800 height adjustable bed
8. Gulley
9. Paper dispenser
10. 1200 x 600mm mirror
11. Small sanitary bin
12. Height adjustable sink
13. Hand drier
14. Wall mounted pull out screen
15. Baby changer
16. Wallgate sink/dryer
17. 1000 x 600mm Mirror
18. 2 x hooks
19. 1 x hook
20. Extract fan
21. PSU
22. Comsumer unit
23. Cleaner sinks
24. Hoze lock reel
25. Water bottle refill station
26. Reccessed sharps bin


Proposed Plan
Scale - 1 : 25

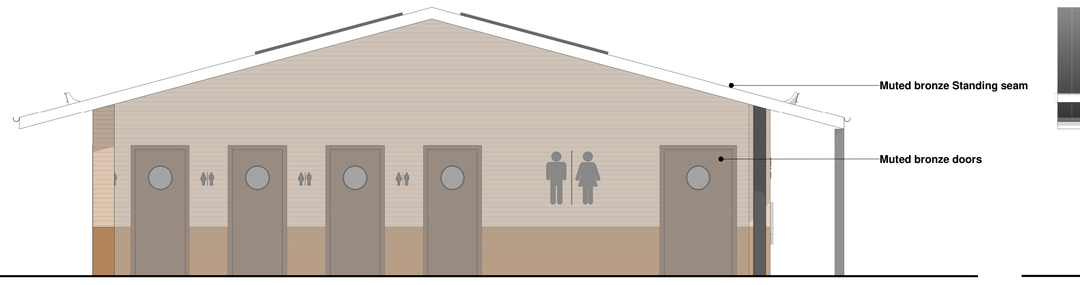


Front Elevation
Scale - 1 : 50

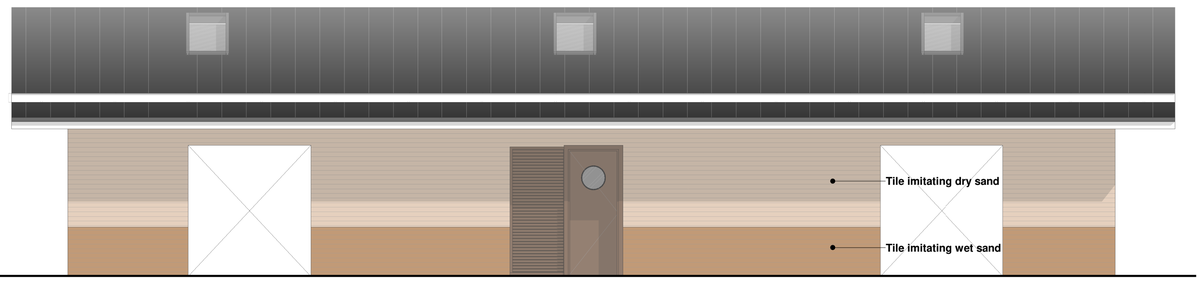

Side Elevation 1
Scale - 1 : 50

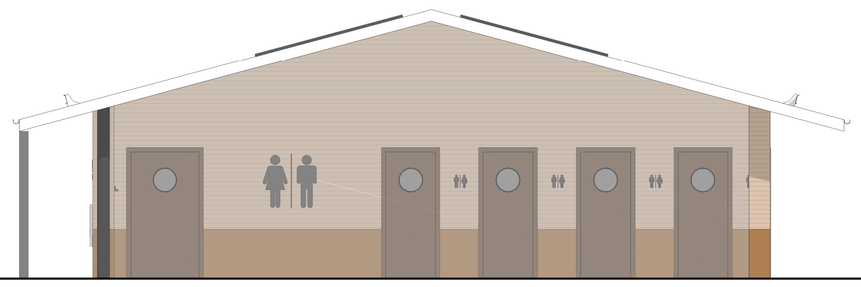

Rear Elevation
Scale - 1 : 50

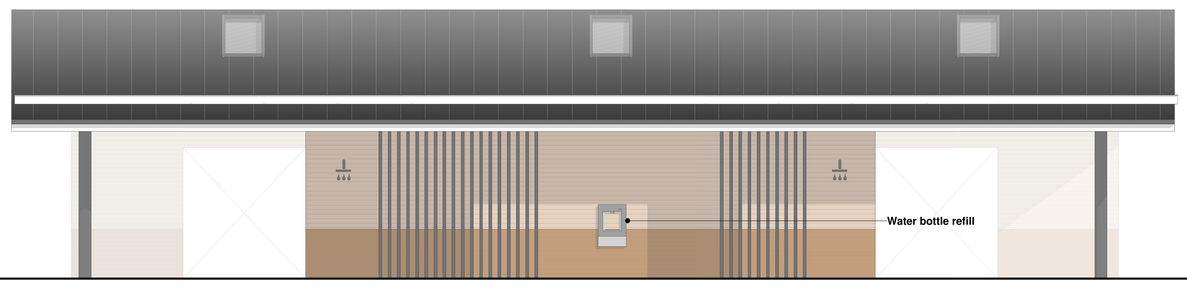

Side Elevation 2
Scale - 1 : 50

Rev	Description	Date

COLIN ARMSTRONG
ARCHITECTS

Lyle House, Fairways Business Park,
Inverness IV2 6AA

T : 01463 712 288
W : www.colinarmstrong.com

Client
Nairn Community

Project
Nairn Links Public toilets

Project No. 2411

CAA- XX- XX- DR- A- 200001

Revision

General Arrangement
Proposed Floor Plan - Bespoke Option

Status
S3

Date Created 26/03/26
Drawn by RG

Scale As indicated
Sheet @ A0

From file : X:\Documents\2411 - Nairn Links Public Toilet\V20_WORK IN PROGRESS\2.1 BIM Models\2411-CAA-XX-XX-M3-A-000001-Nairn Bespoke Option - Pitched roof.rvt
Printed on : 01/04/2026 14:42:47